




330 PART PLAN (MER) 41ST FLOOR

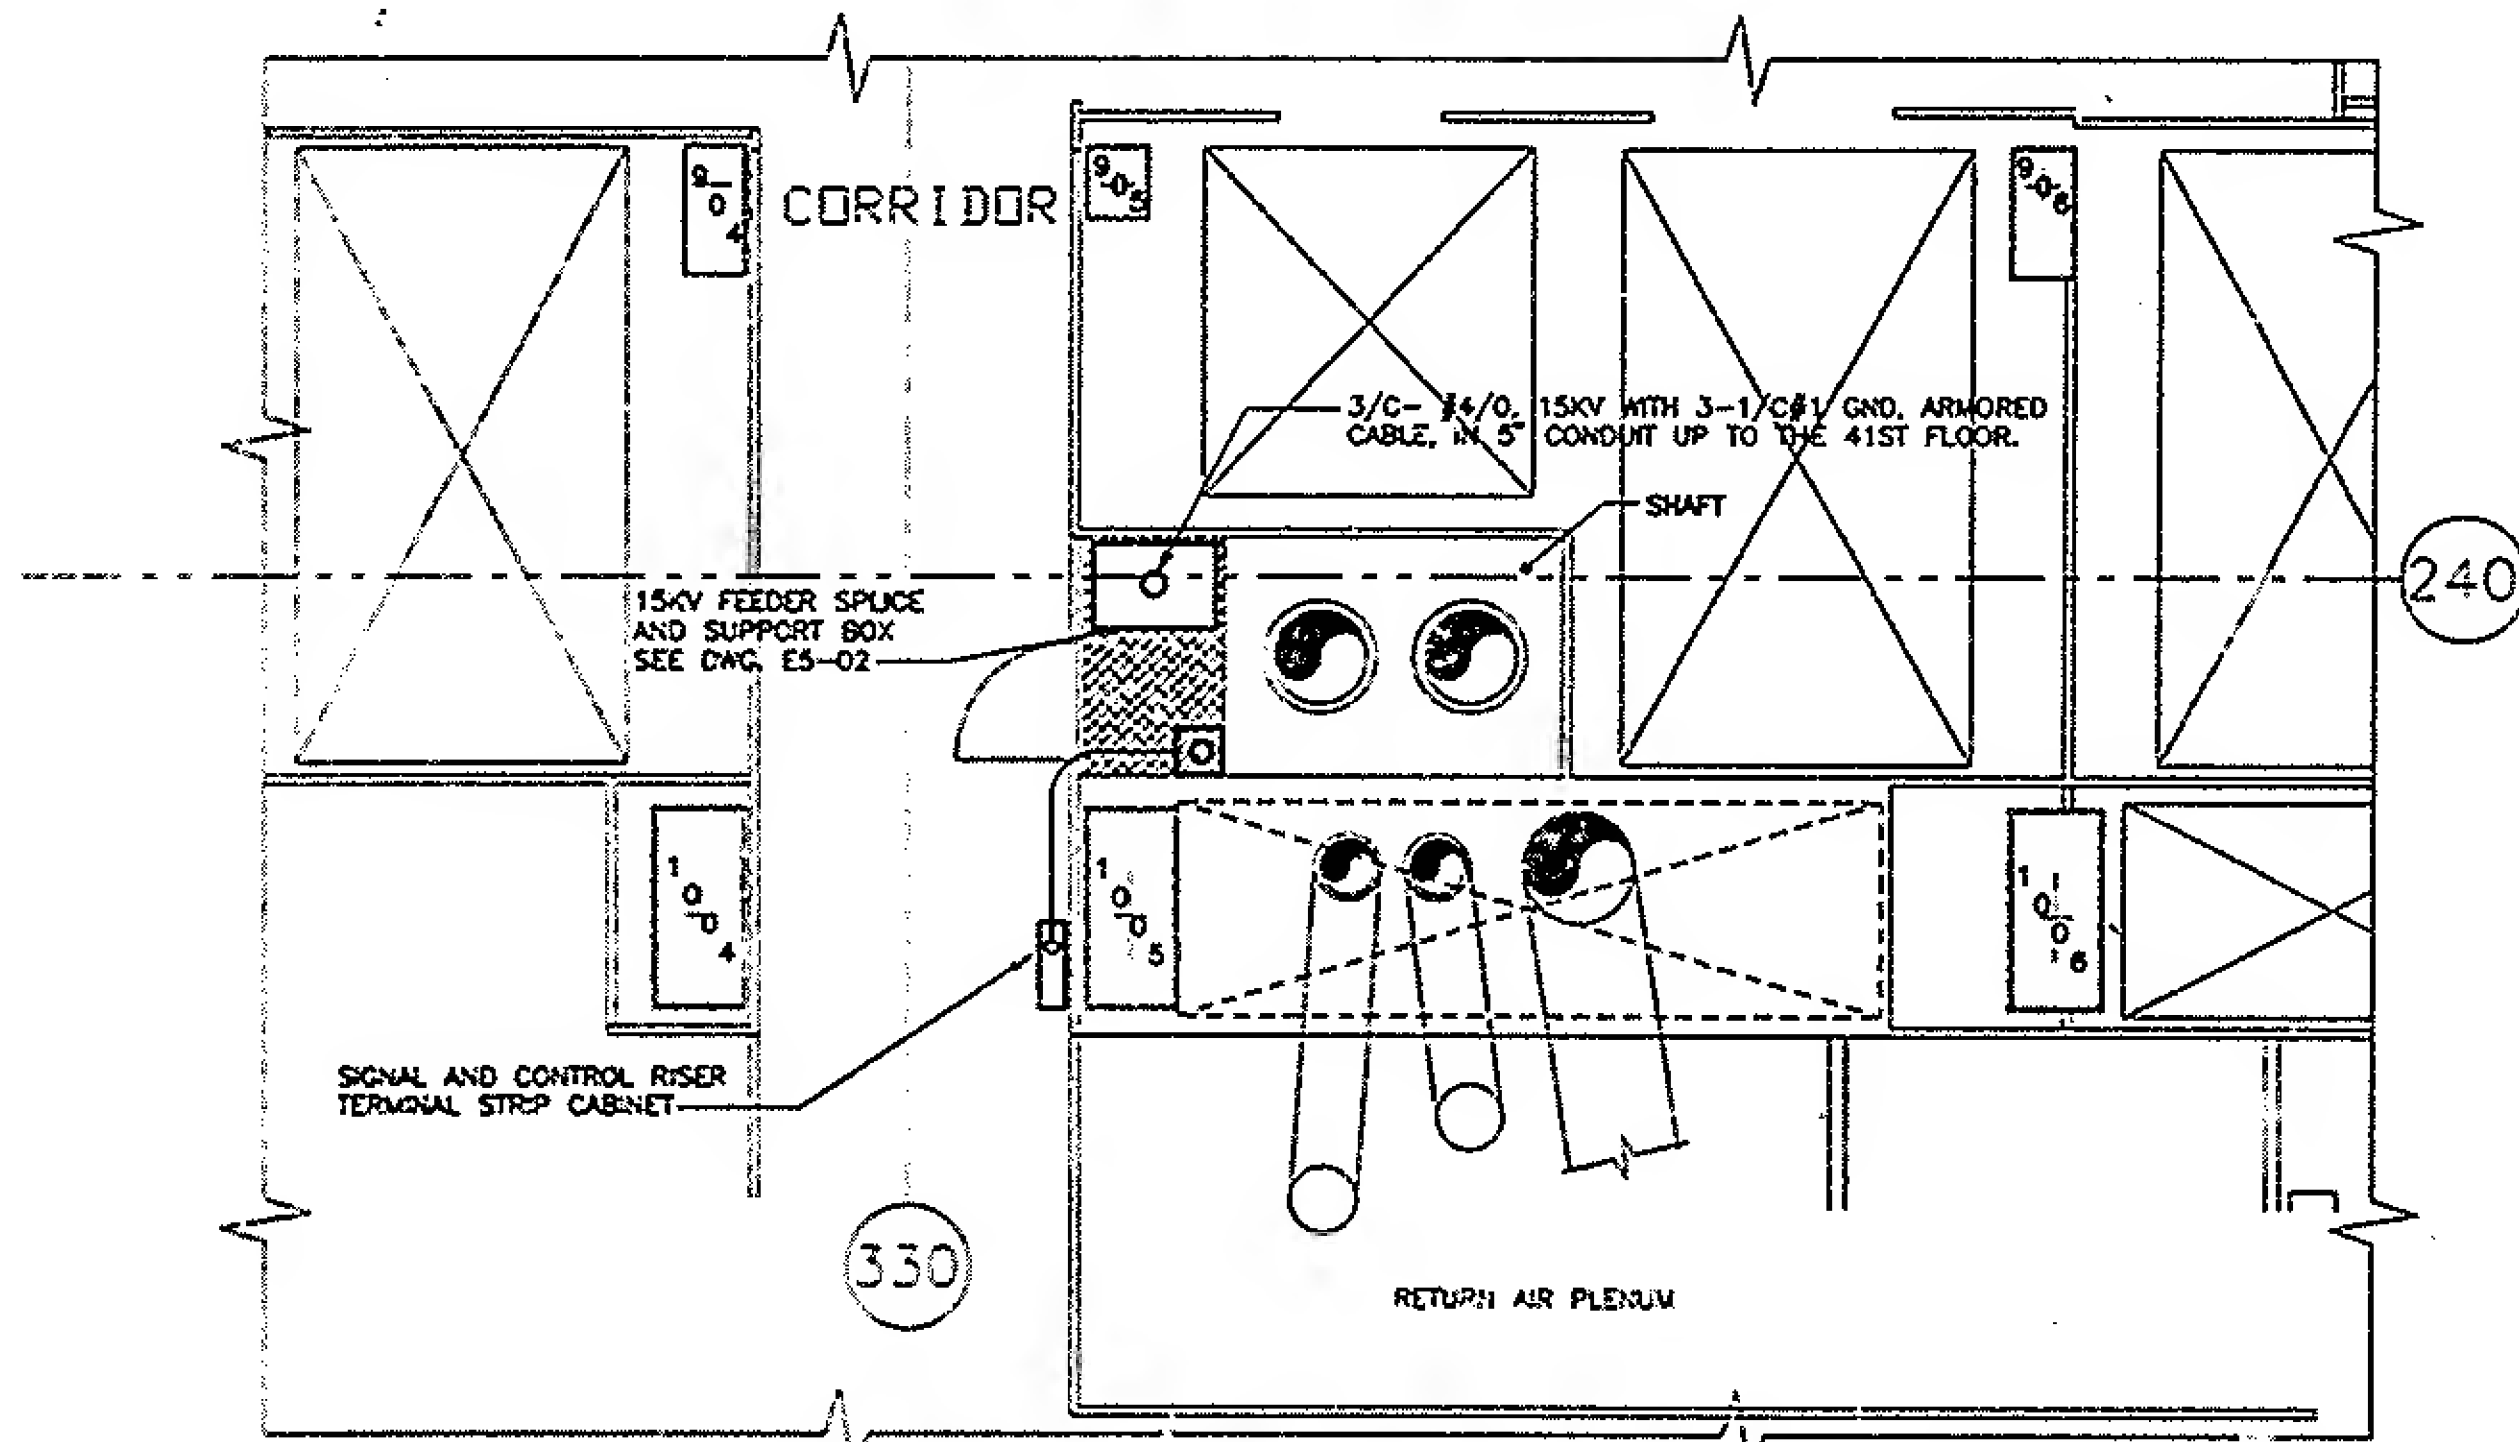


330 PART PLAN UPPER LEVEL 7TH FLOOR

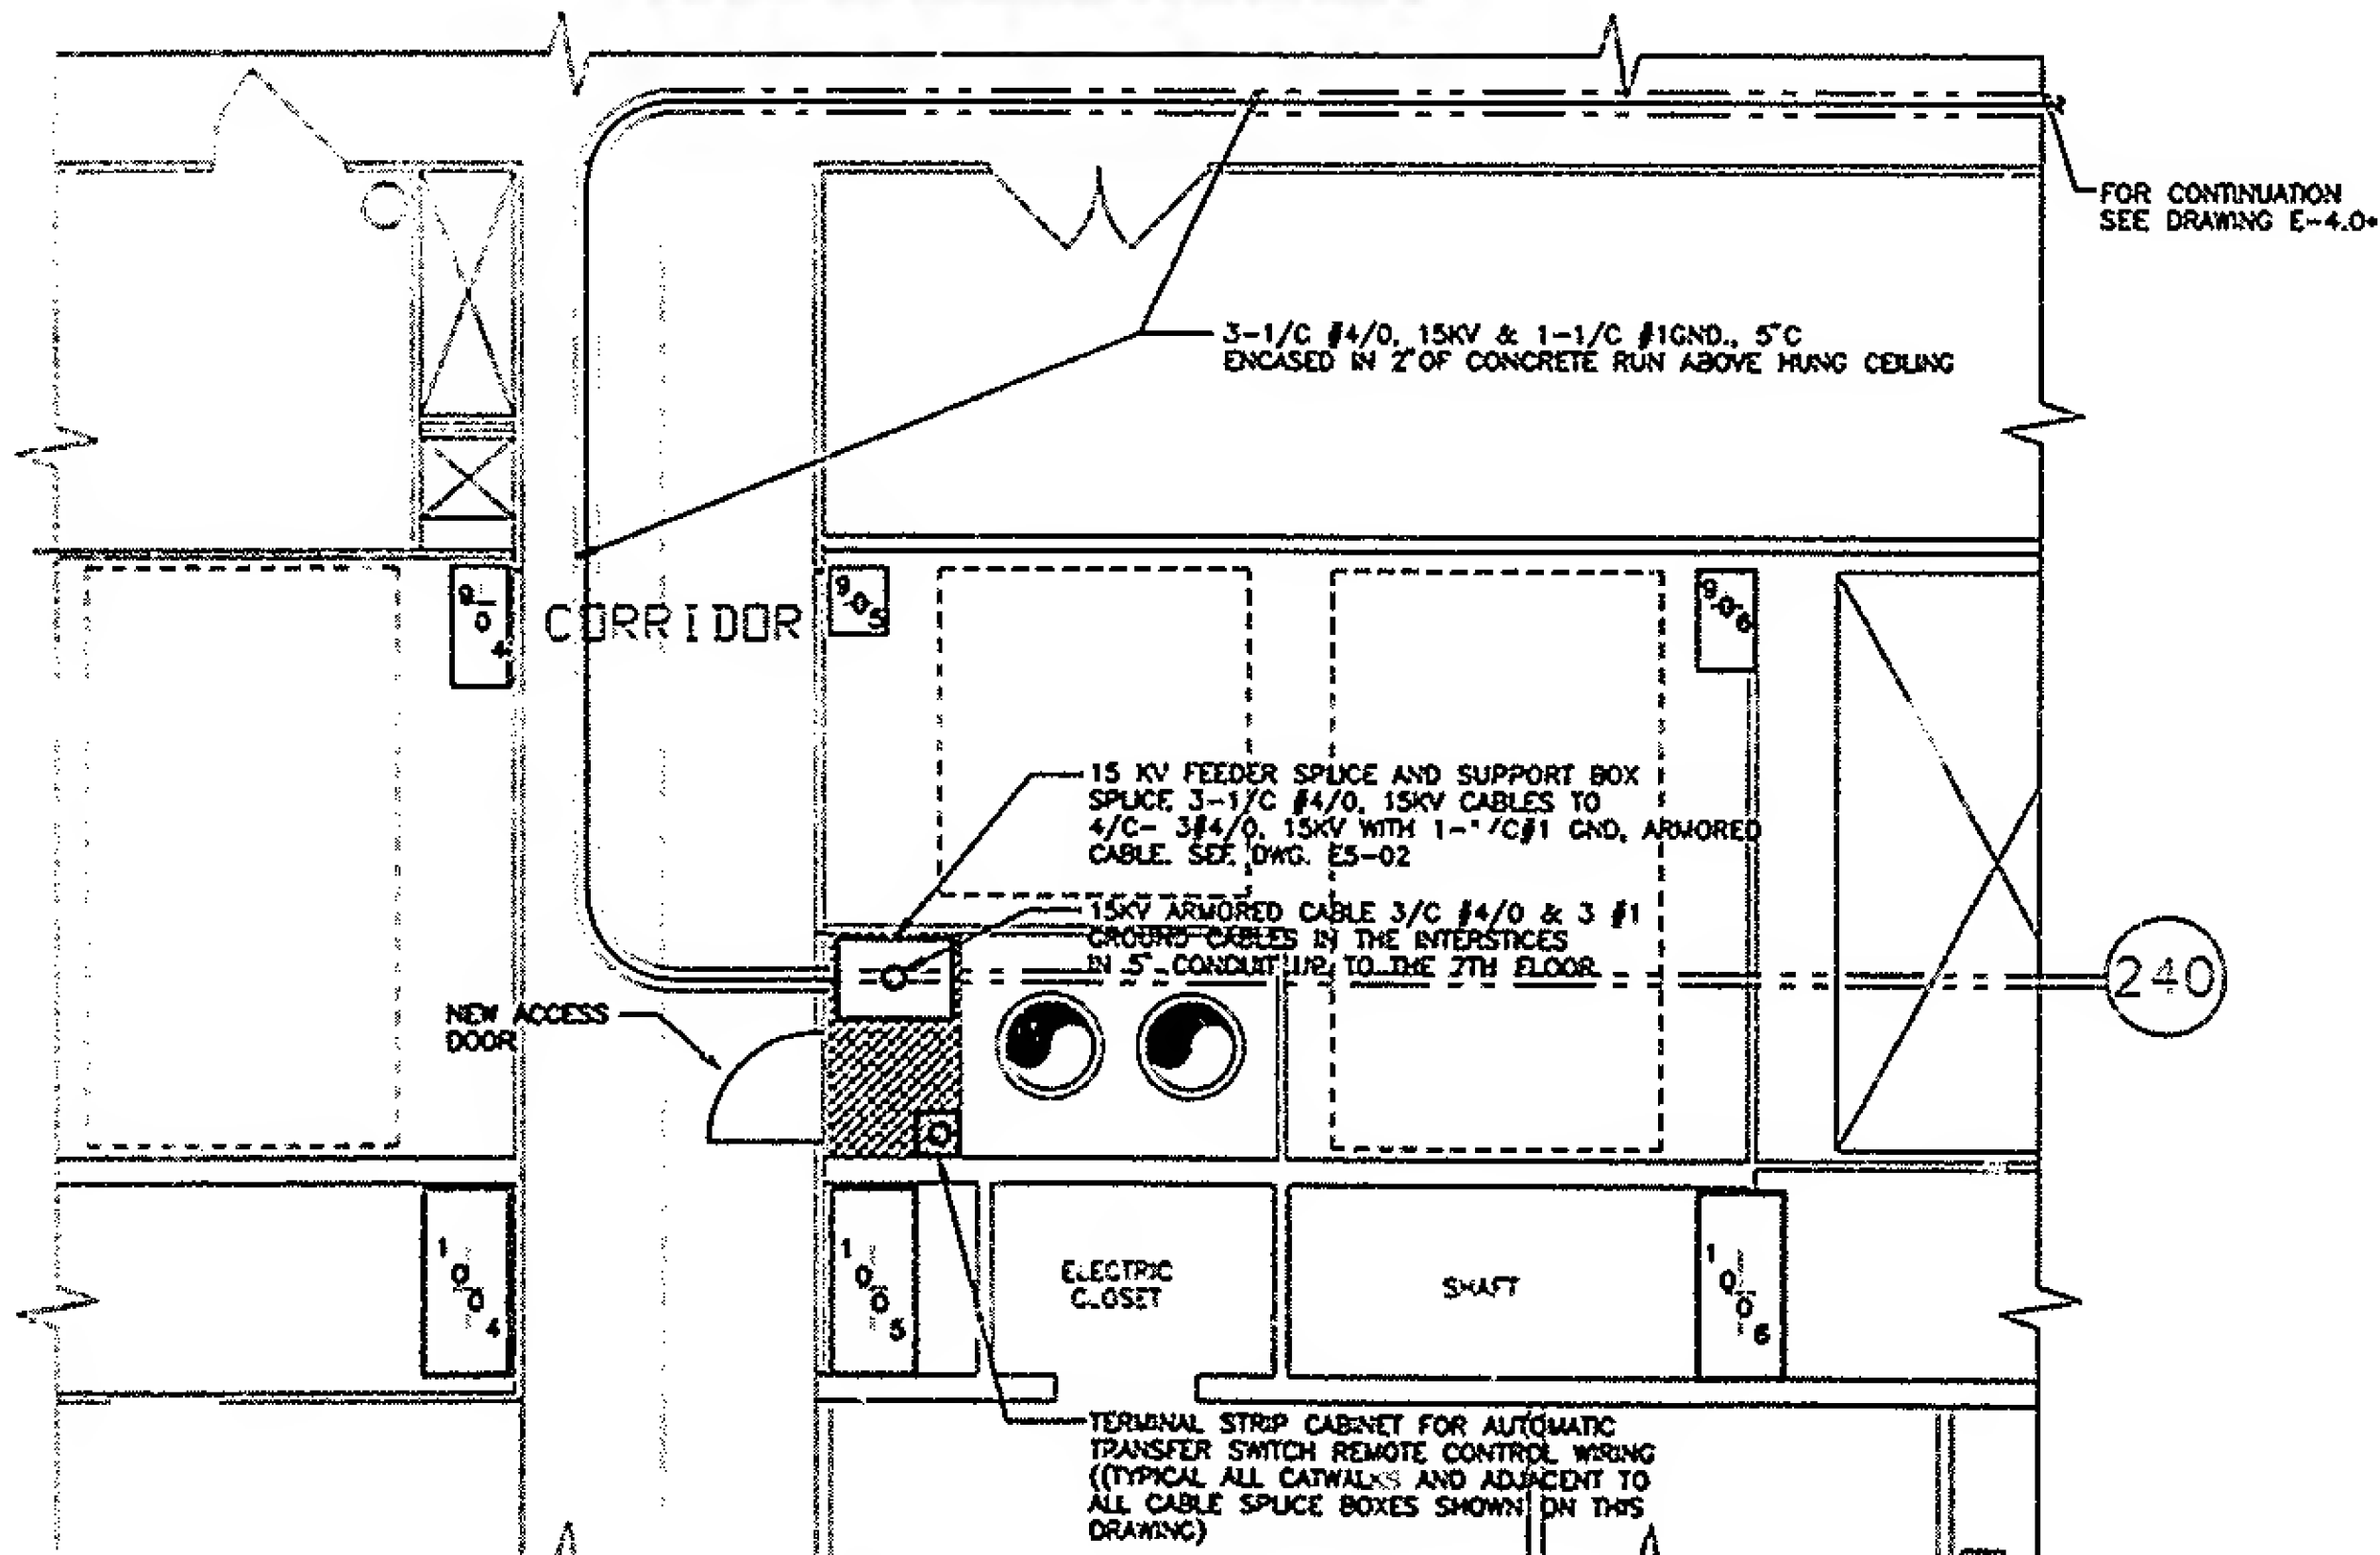


330 PART PLAN B2 LEVEL

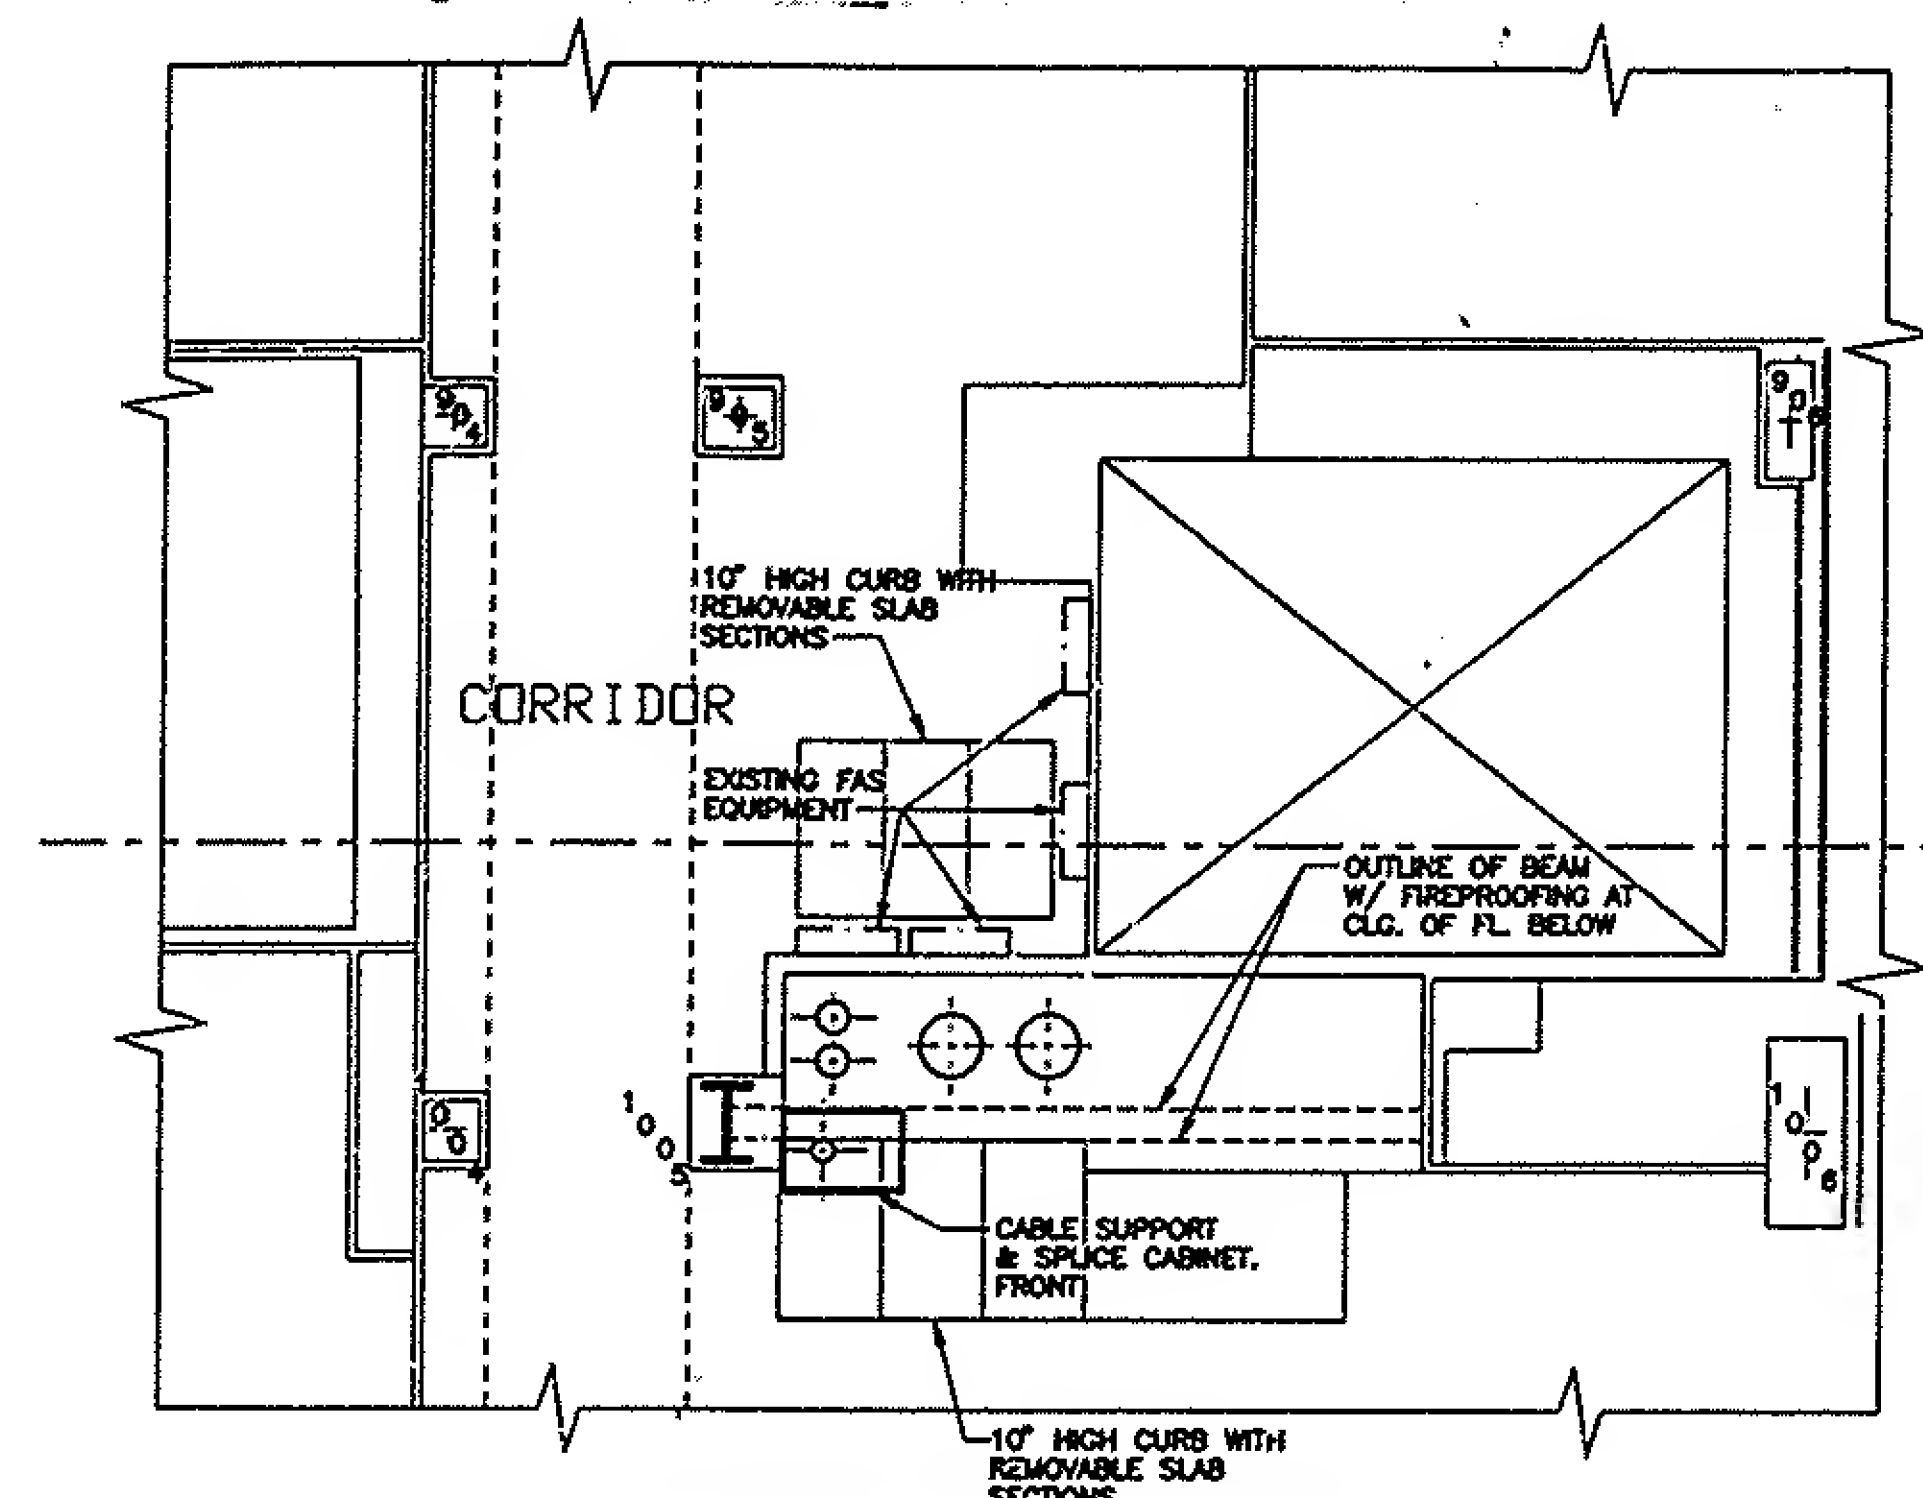

△ PART PLAN 108TH FLOOR
15KV FEEDER RISER CABLE
SUPPORT AND SPICE CABINET

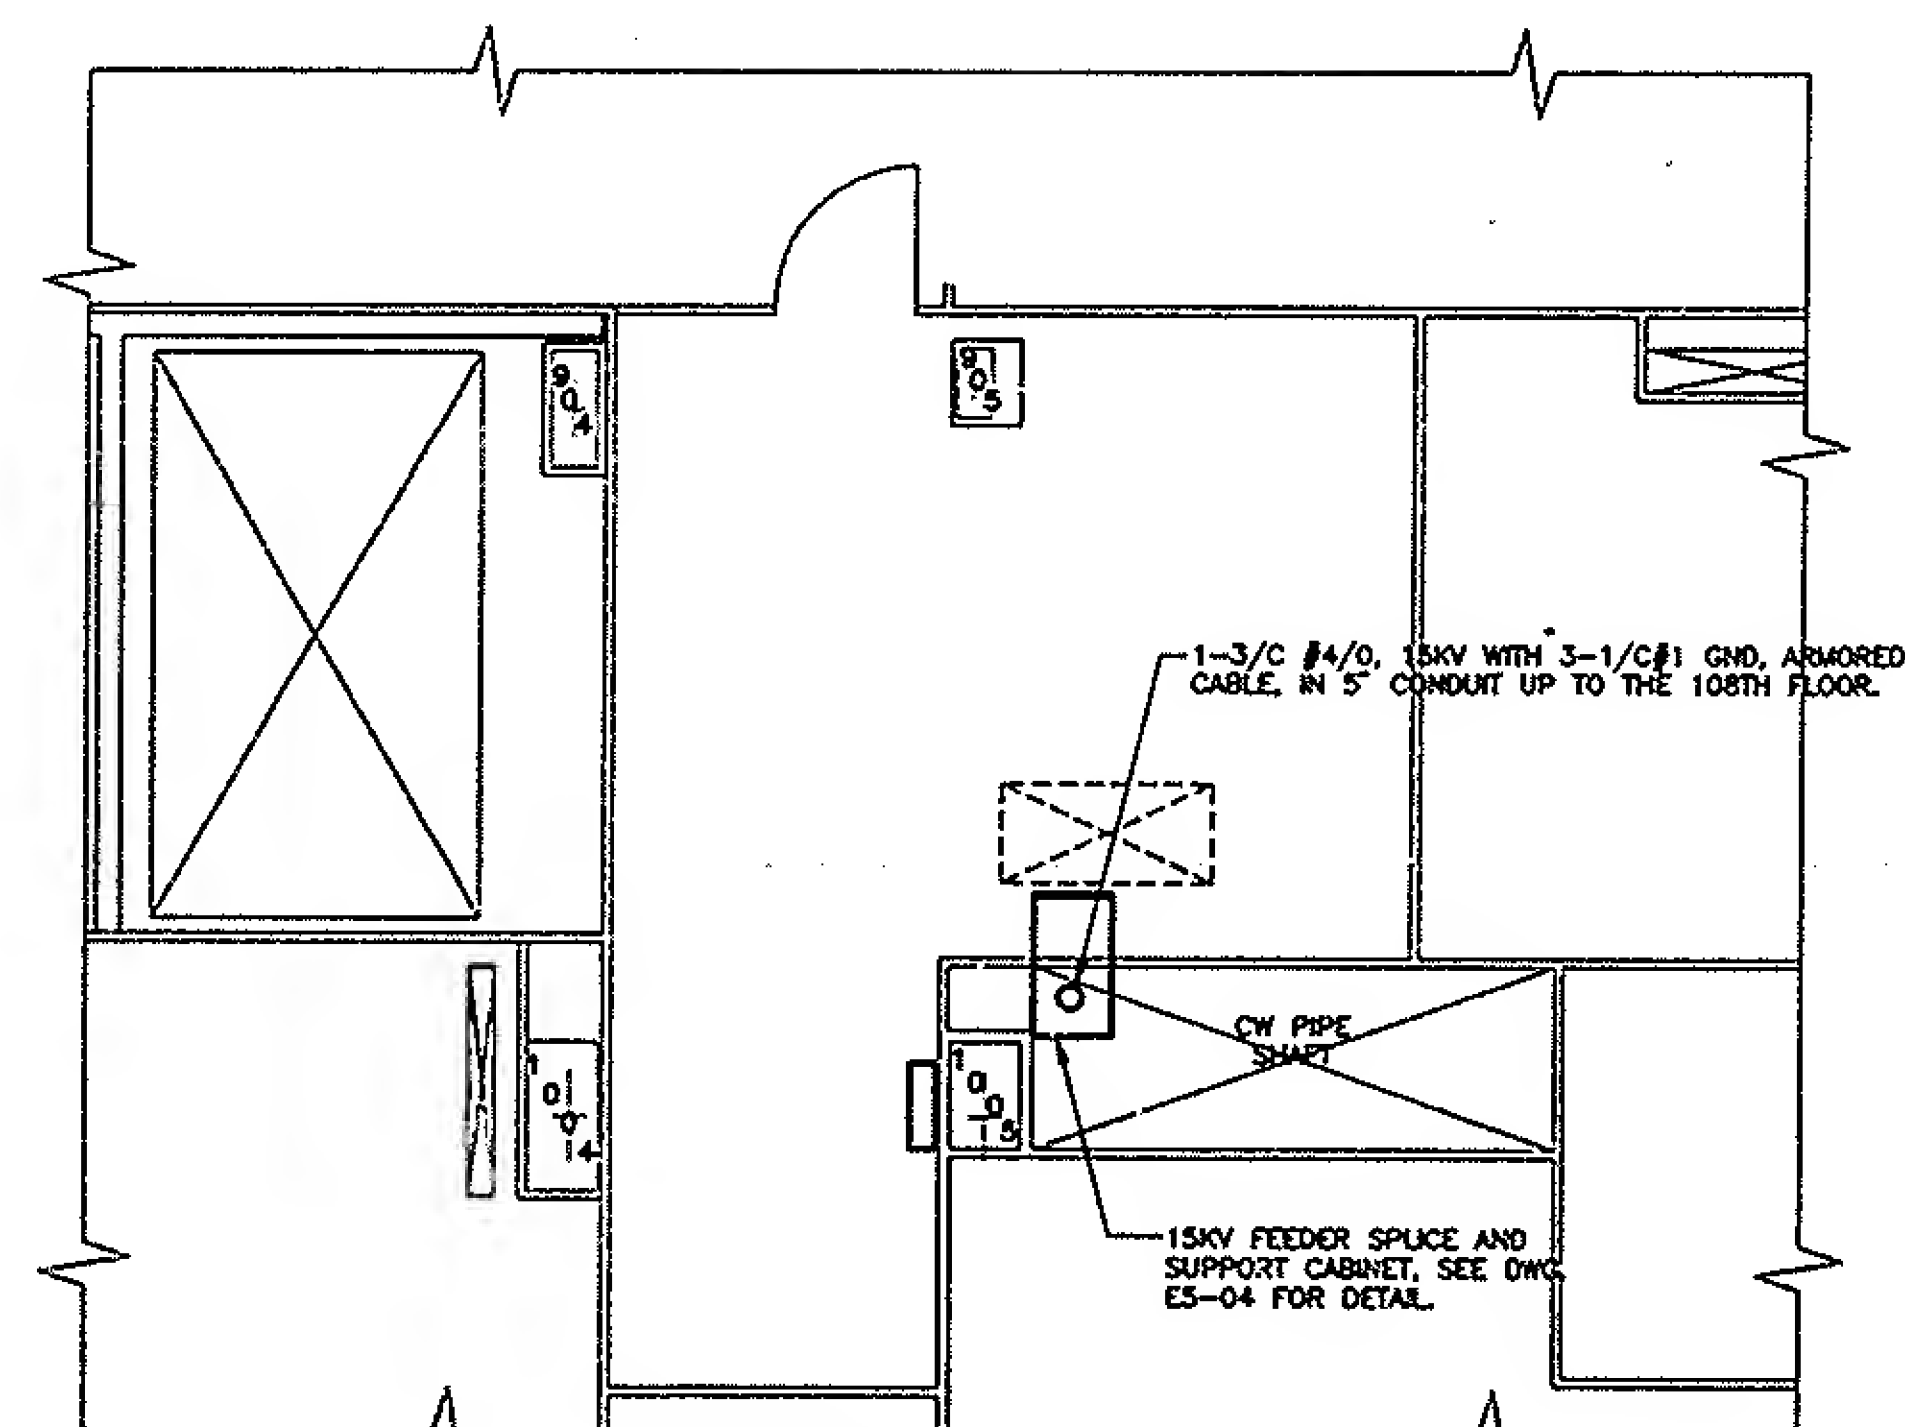

PART PLAN 76TH FLOOR

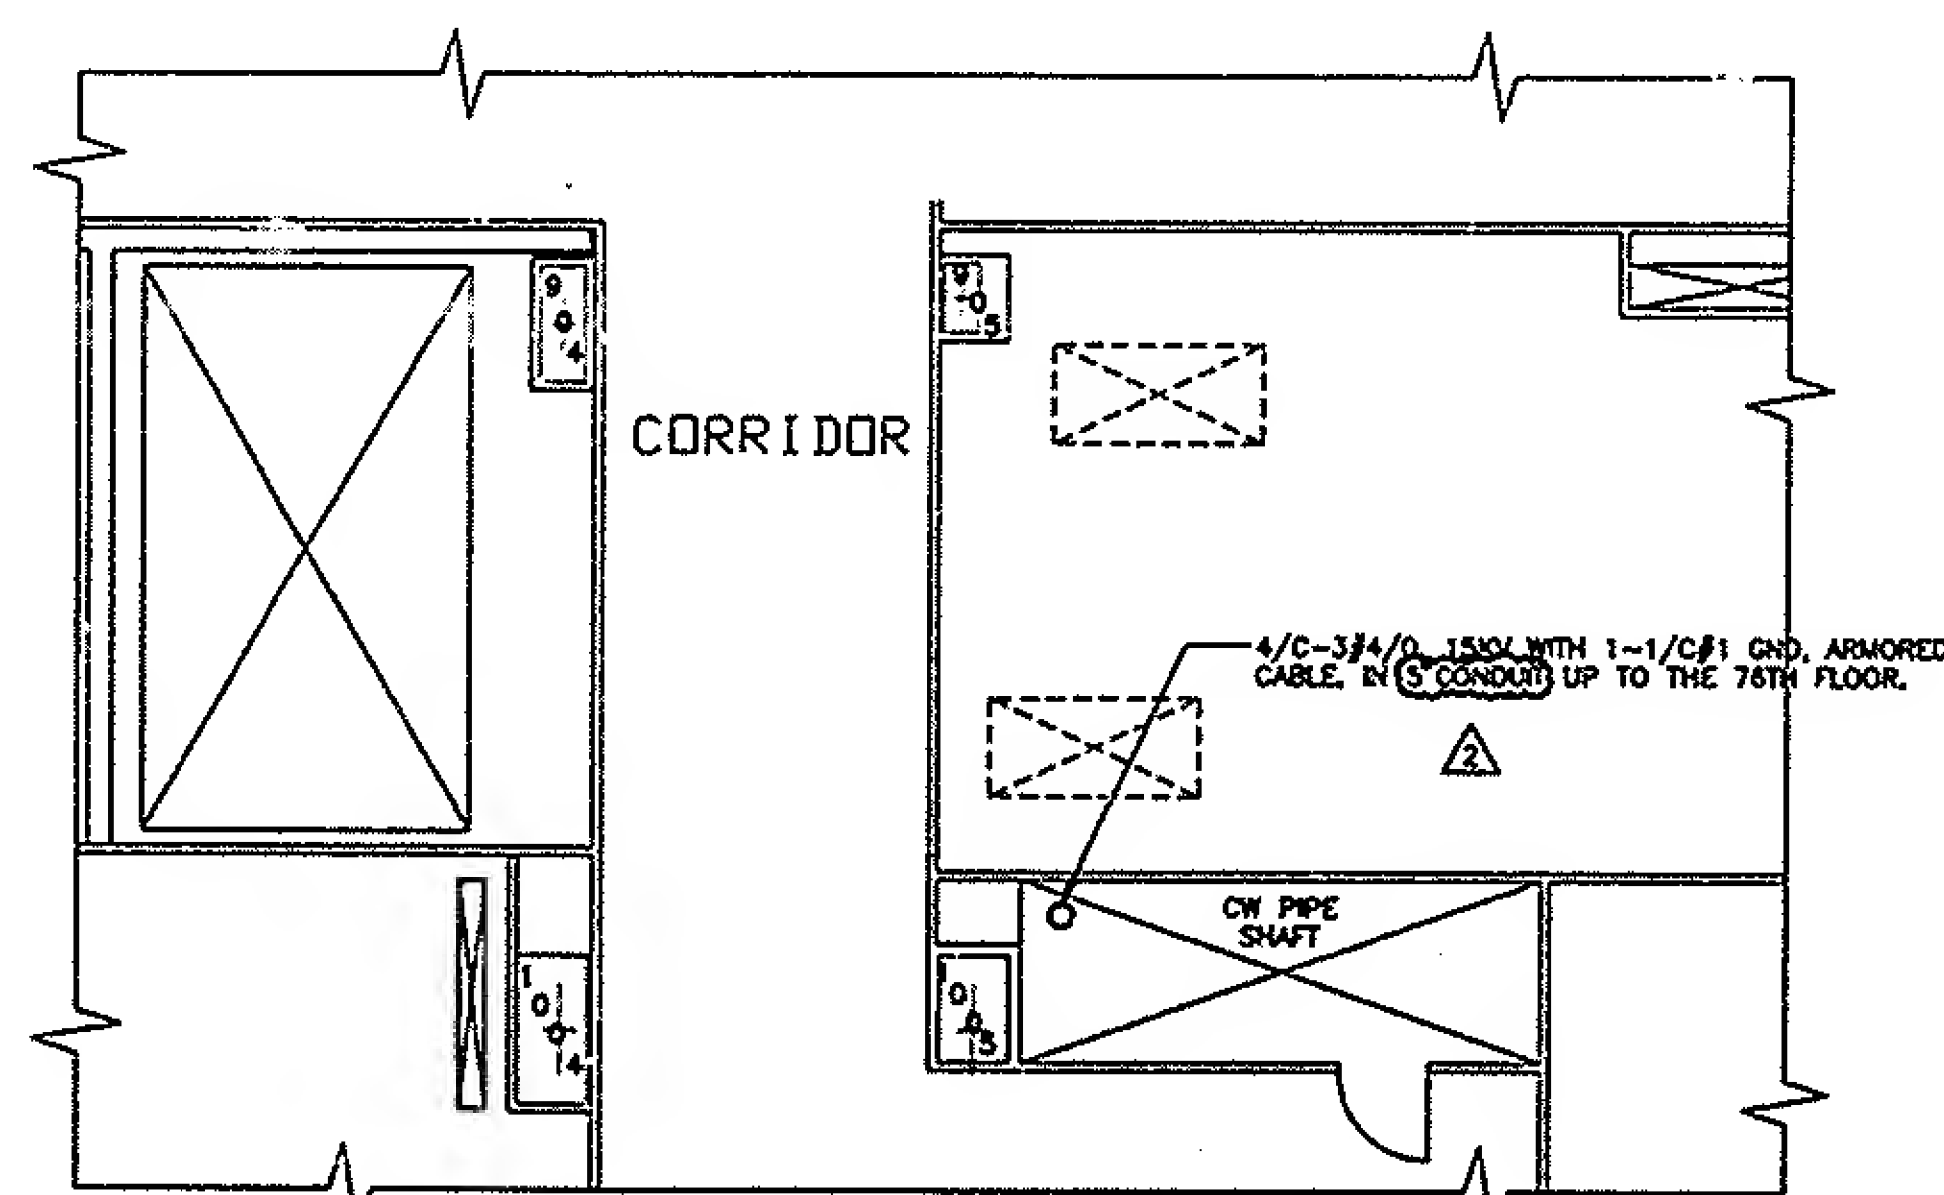

PART PLAN 75TH FLOOR